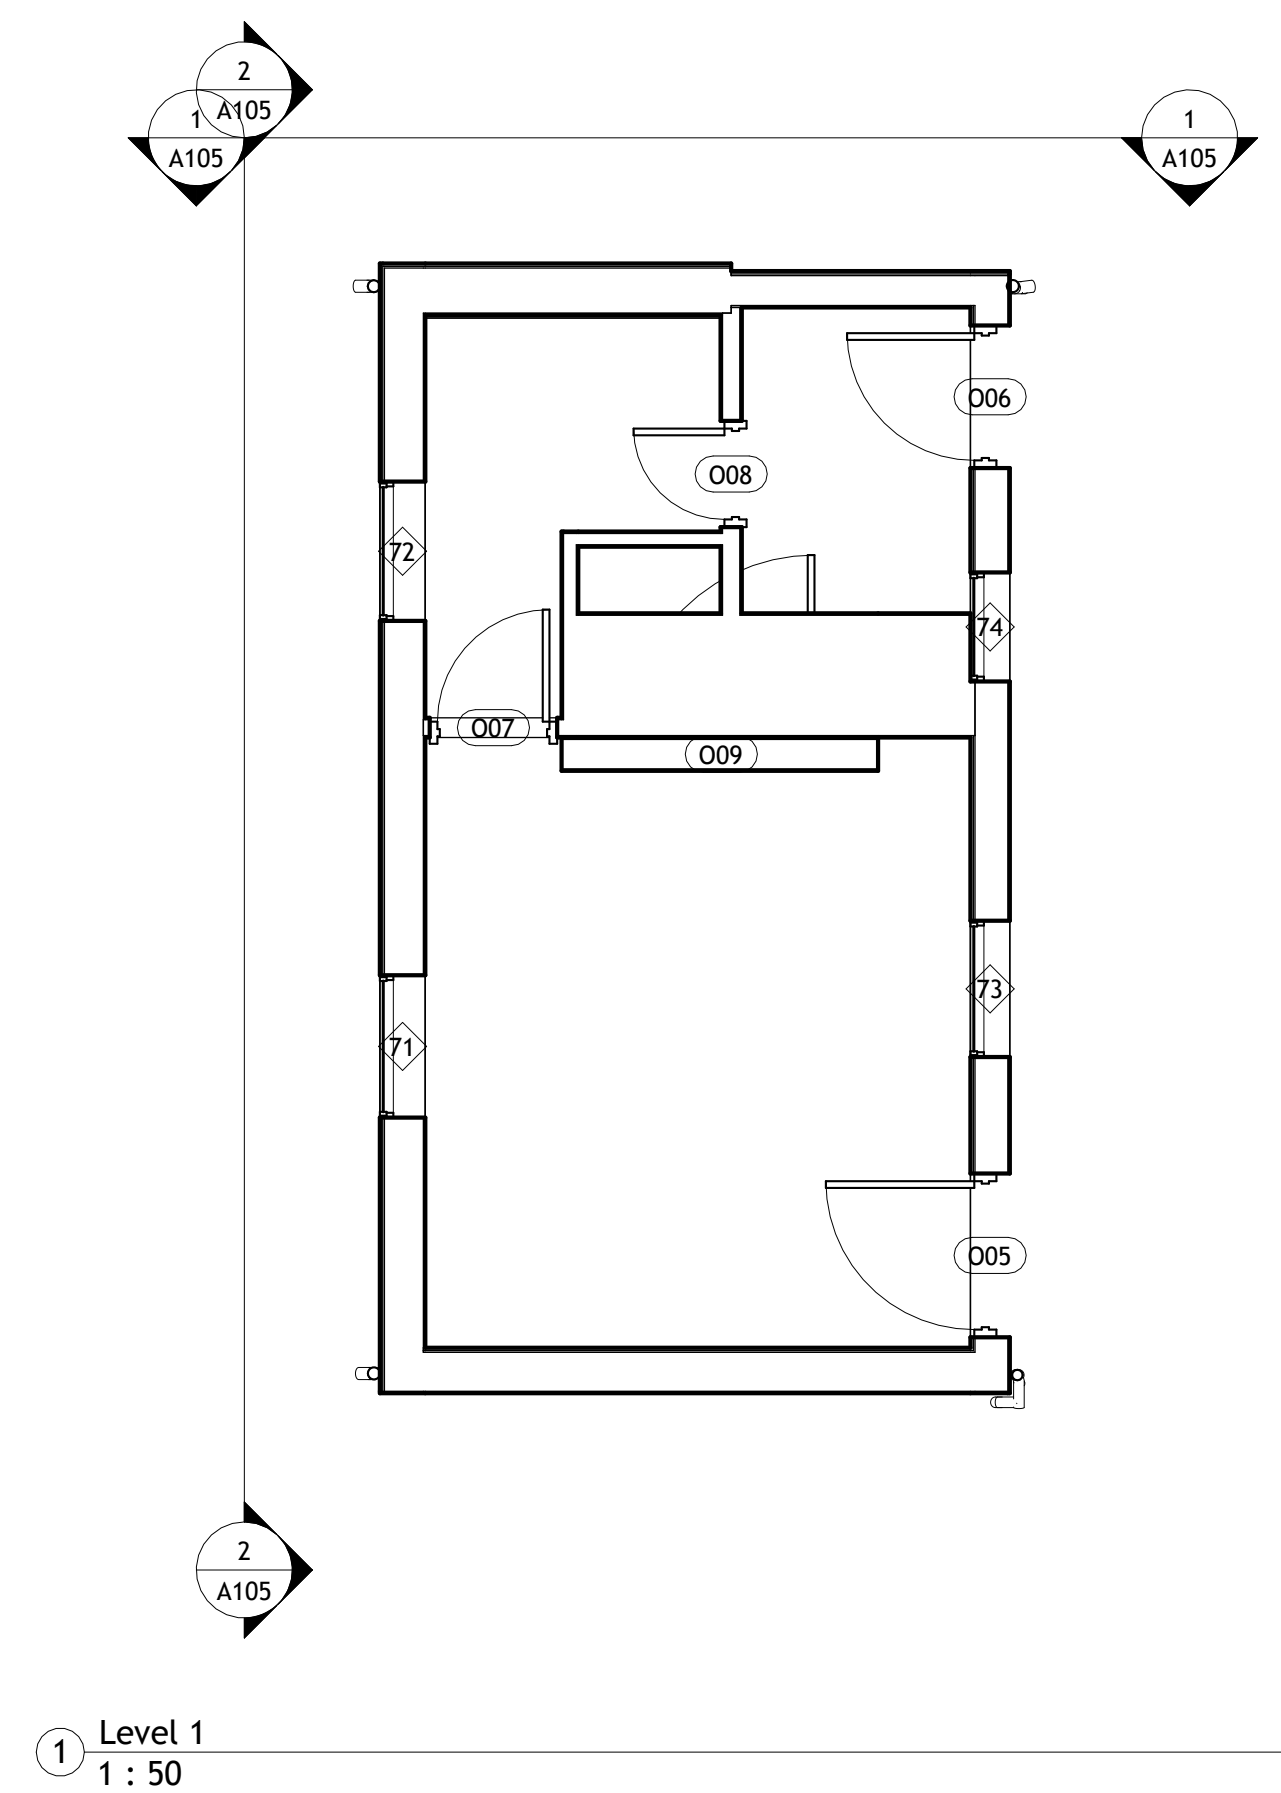


[illegible]

Cottage (as scanned)
Ground Floor Layout

Project number	
----------------	--

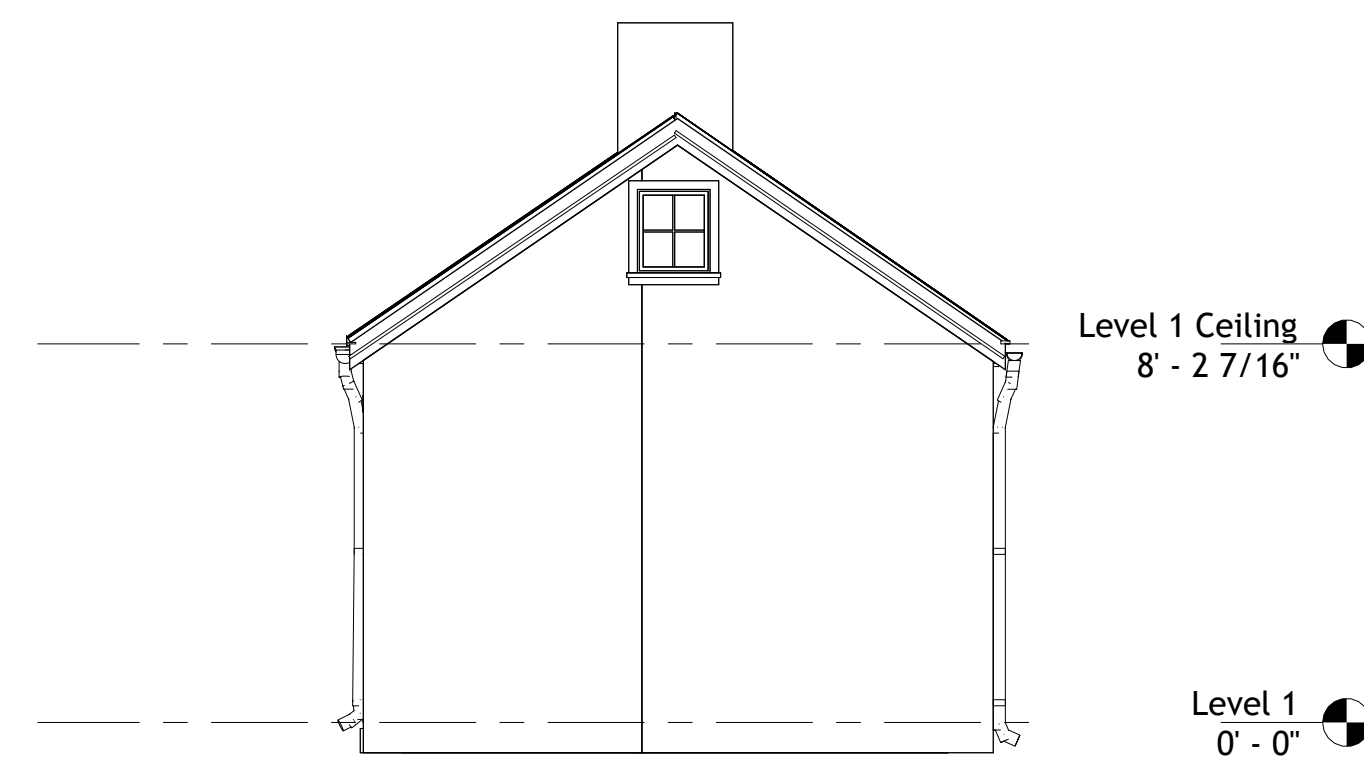
Date	2026-10-02
------	------------

Drawn by	Landex
----------	--------

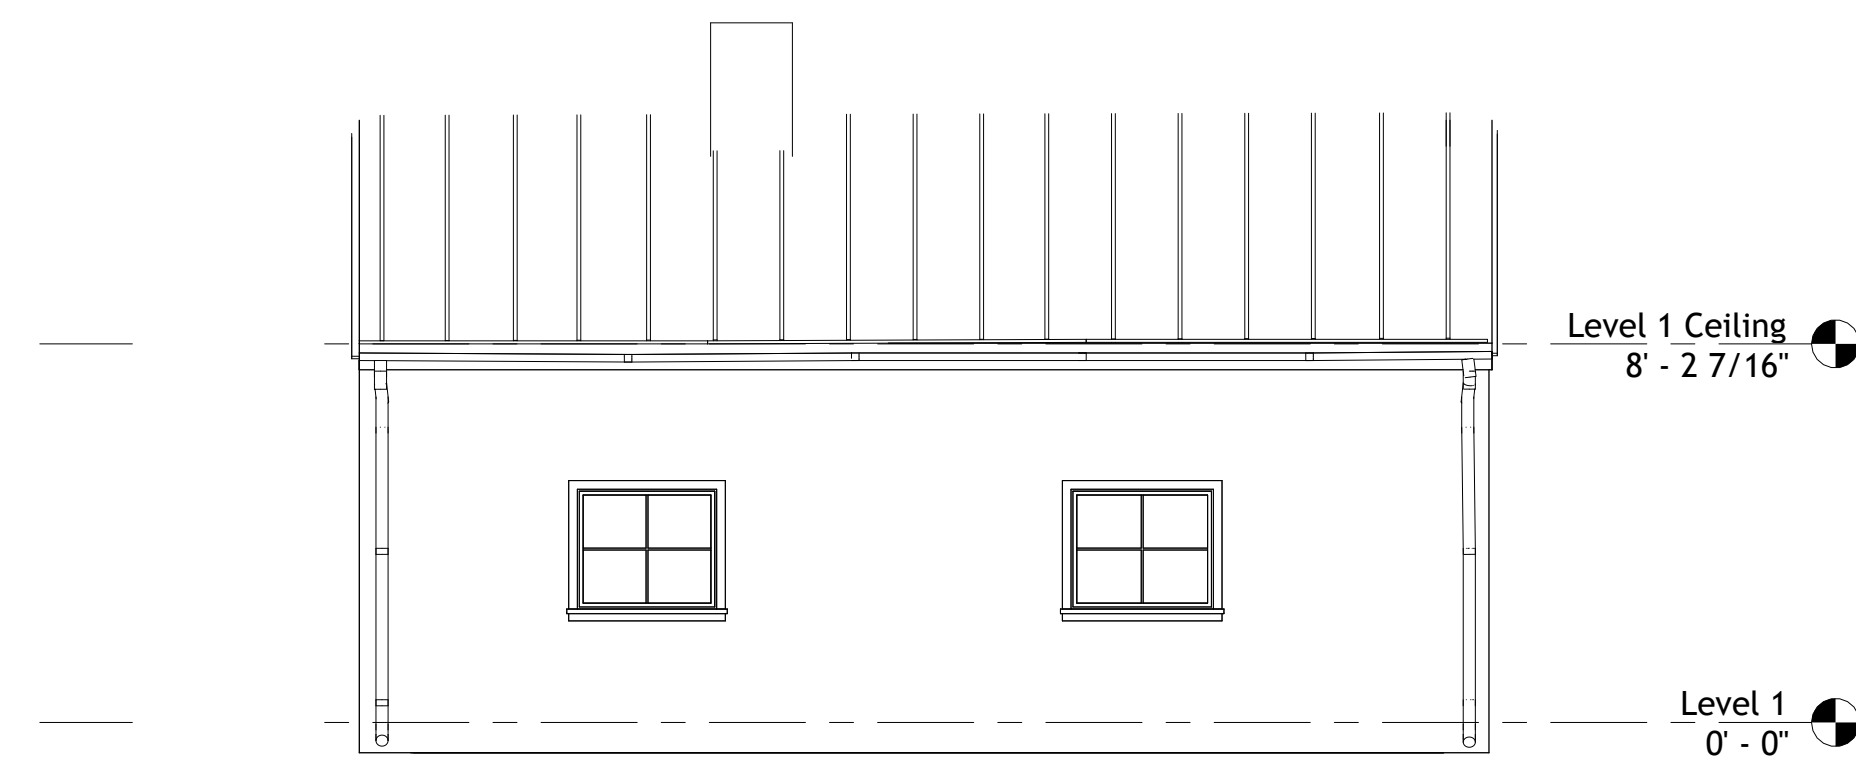
Checked by

A103

Scale	1 : 50
-------	--------



1 Section A
1 : 50

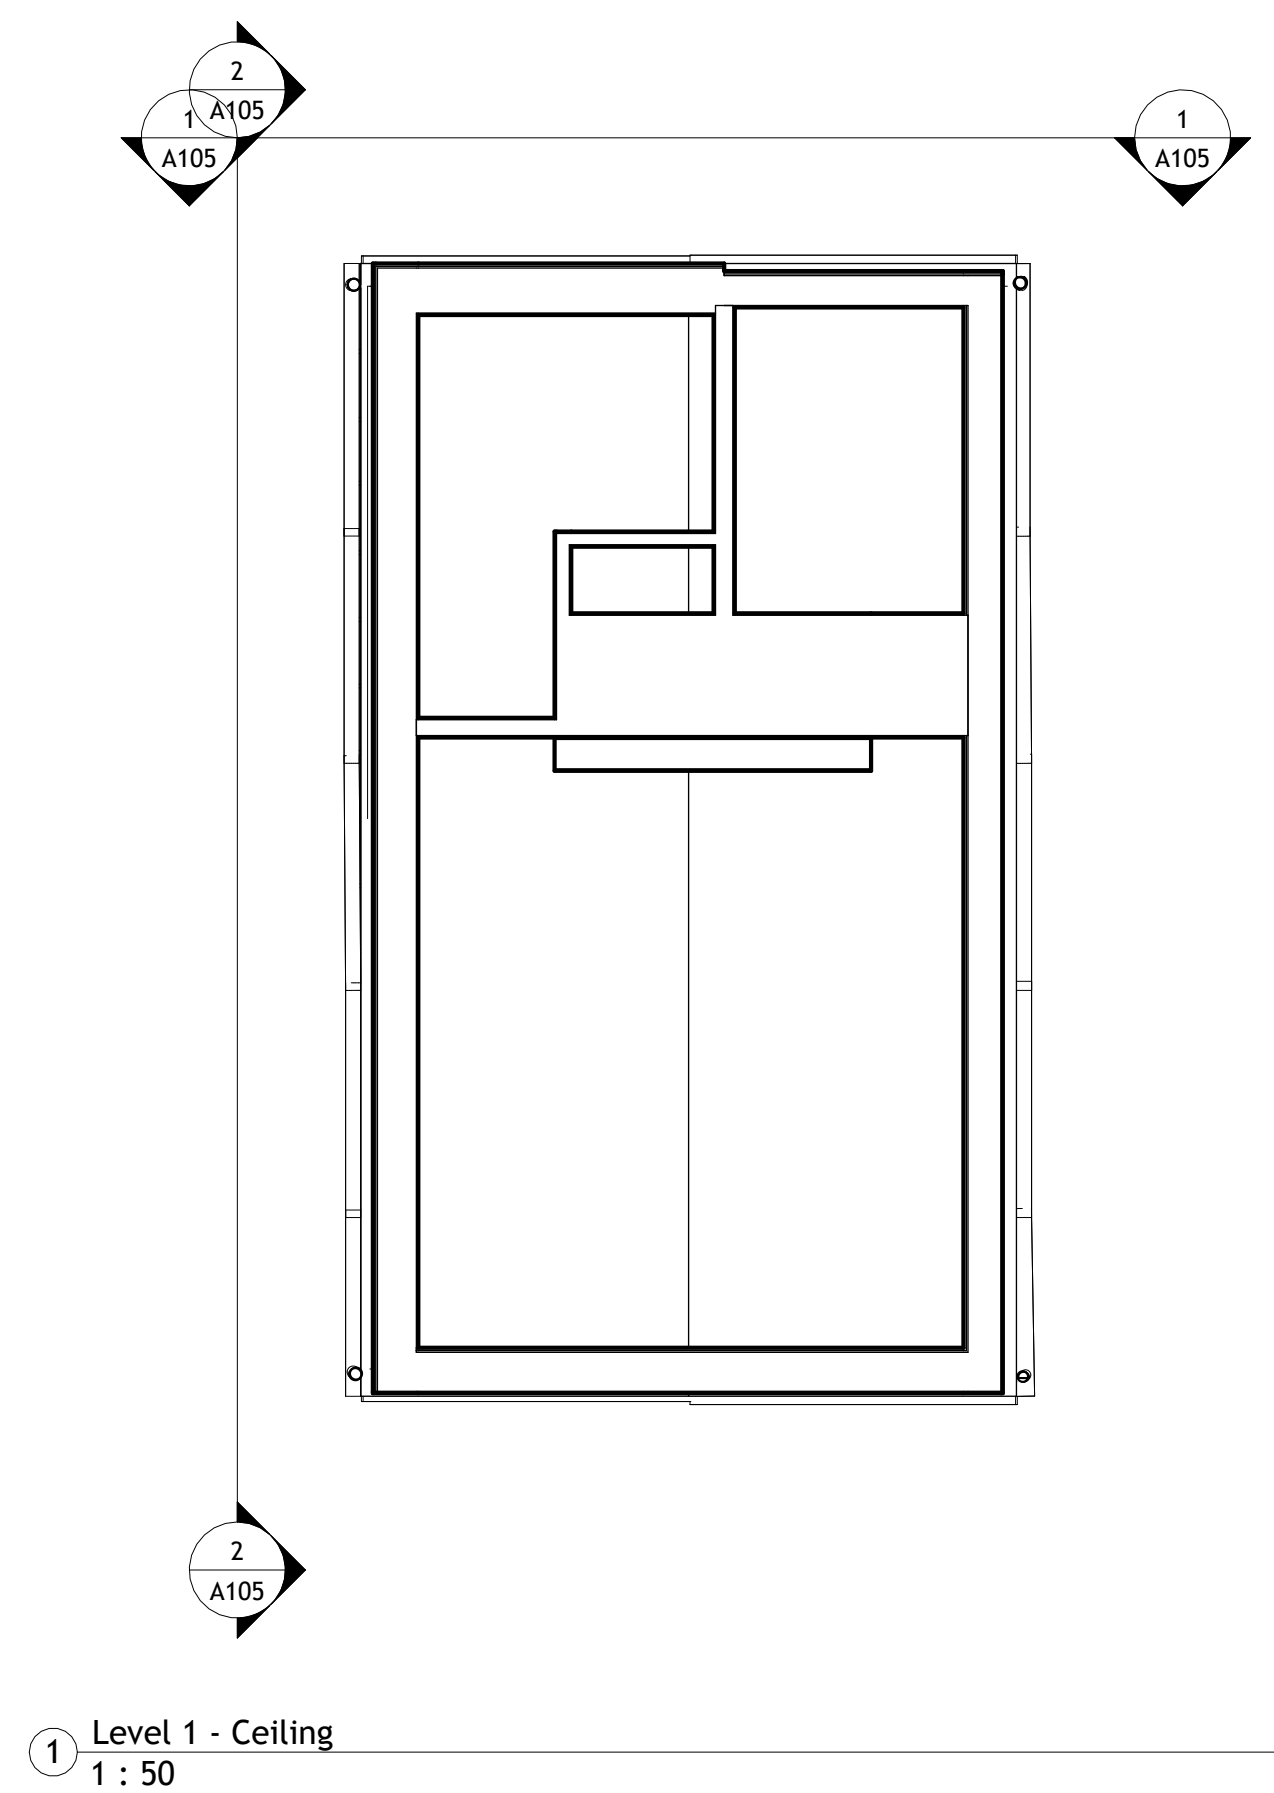


2 Section B
1 : 50

[illegible]

Cottage (as scanned)
Sections

Project number	
Date	2026-10-02
Drawn by	Landex
Checked by	
A105	
Scale	1 : 50

[illegible]

Cottage (as scanned)

Ceiling Plan

Project number

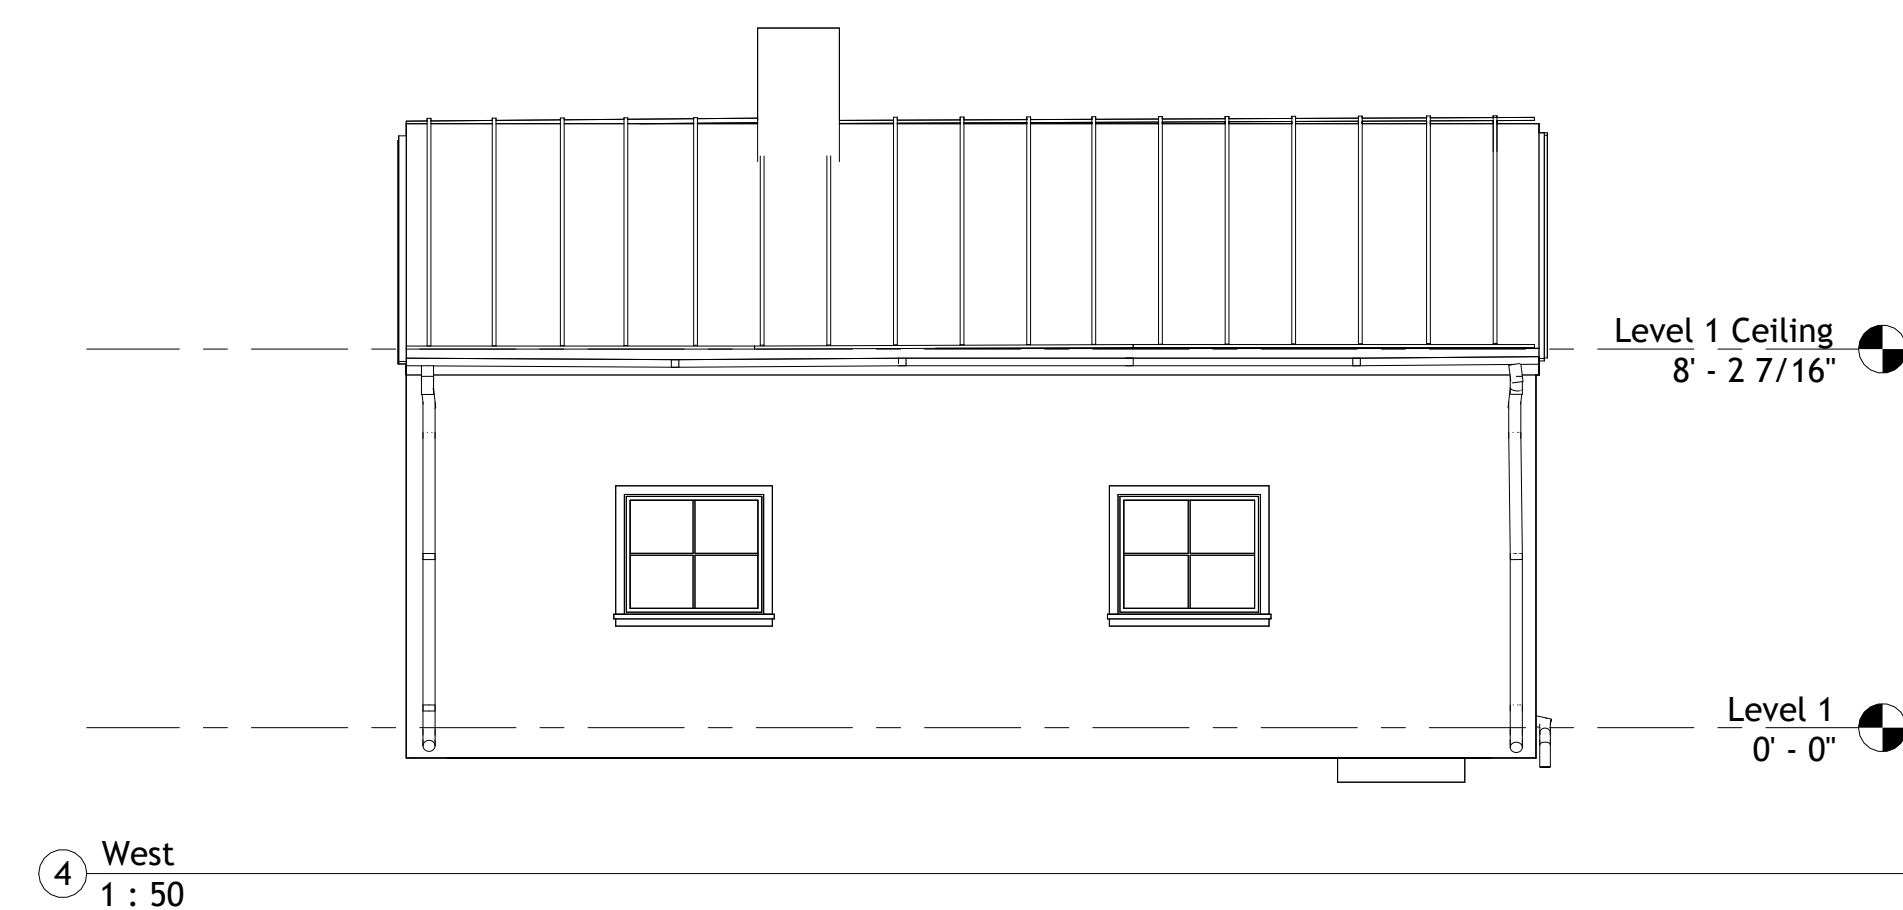
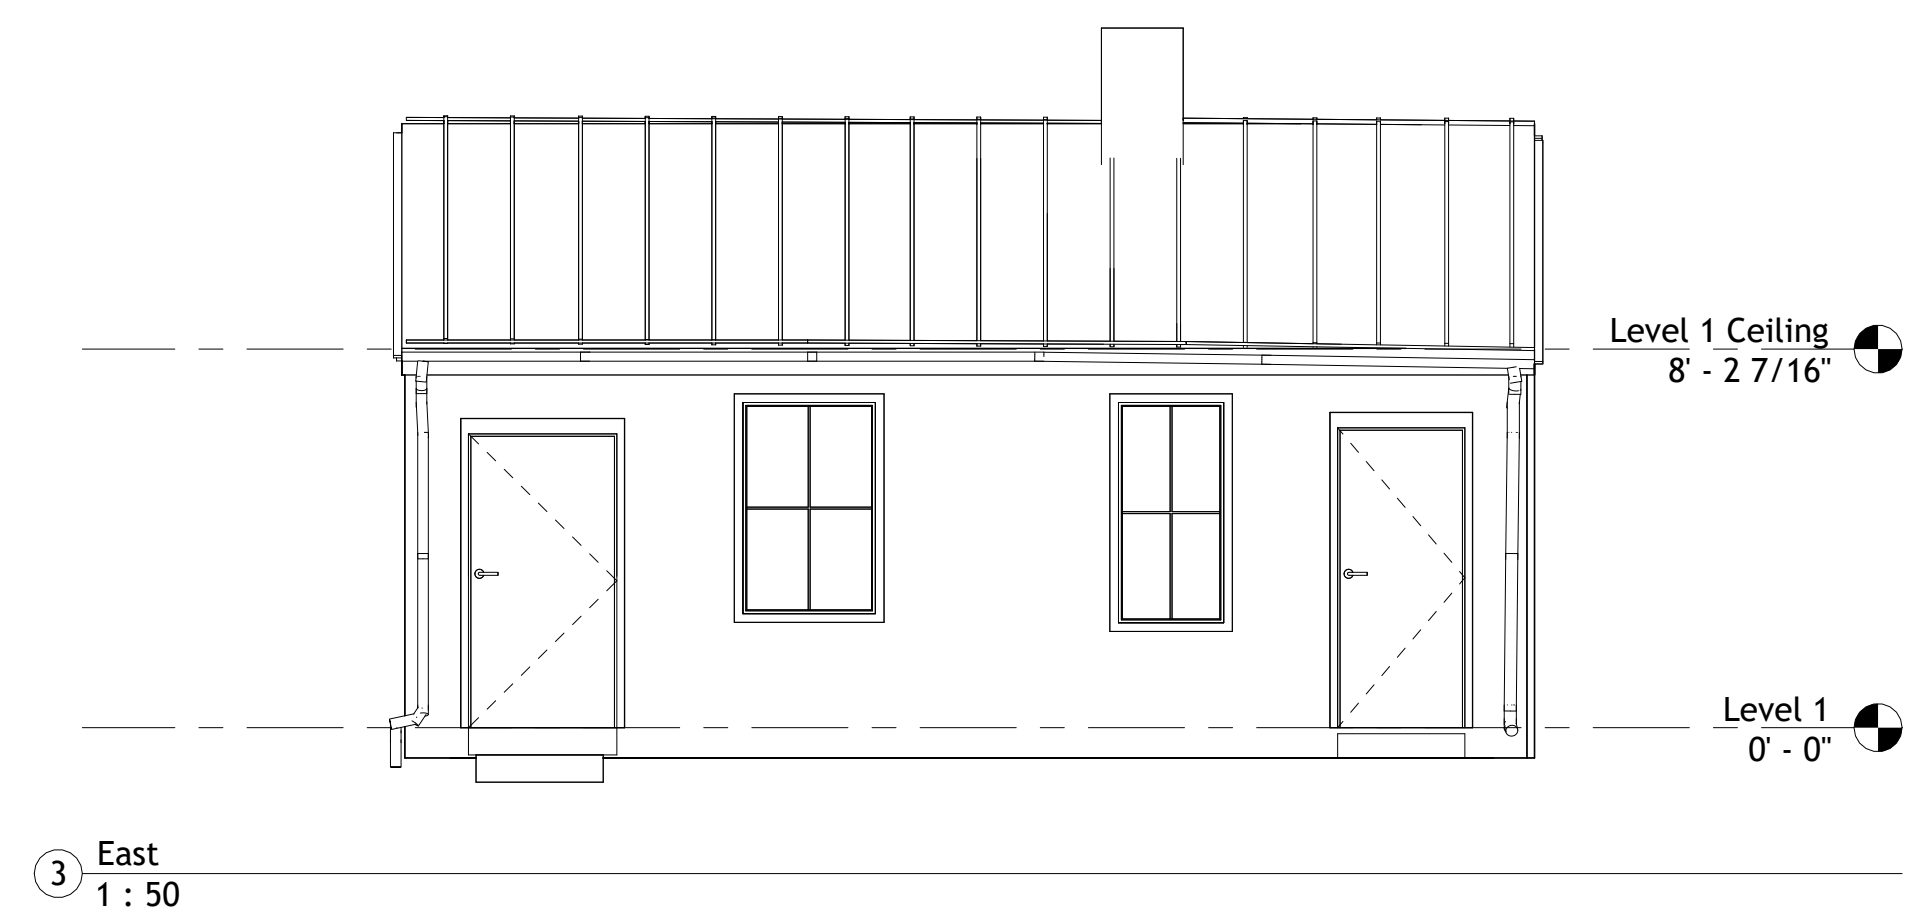
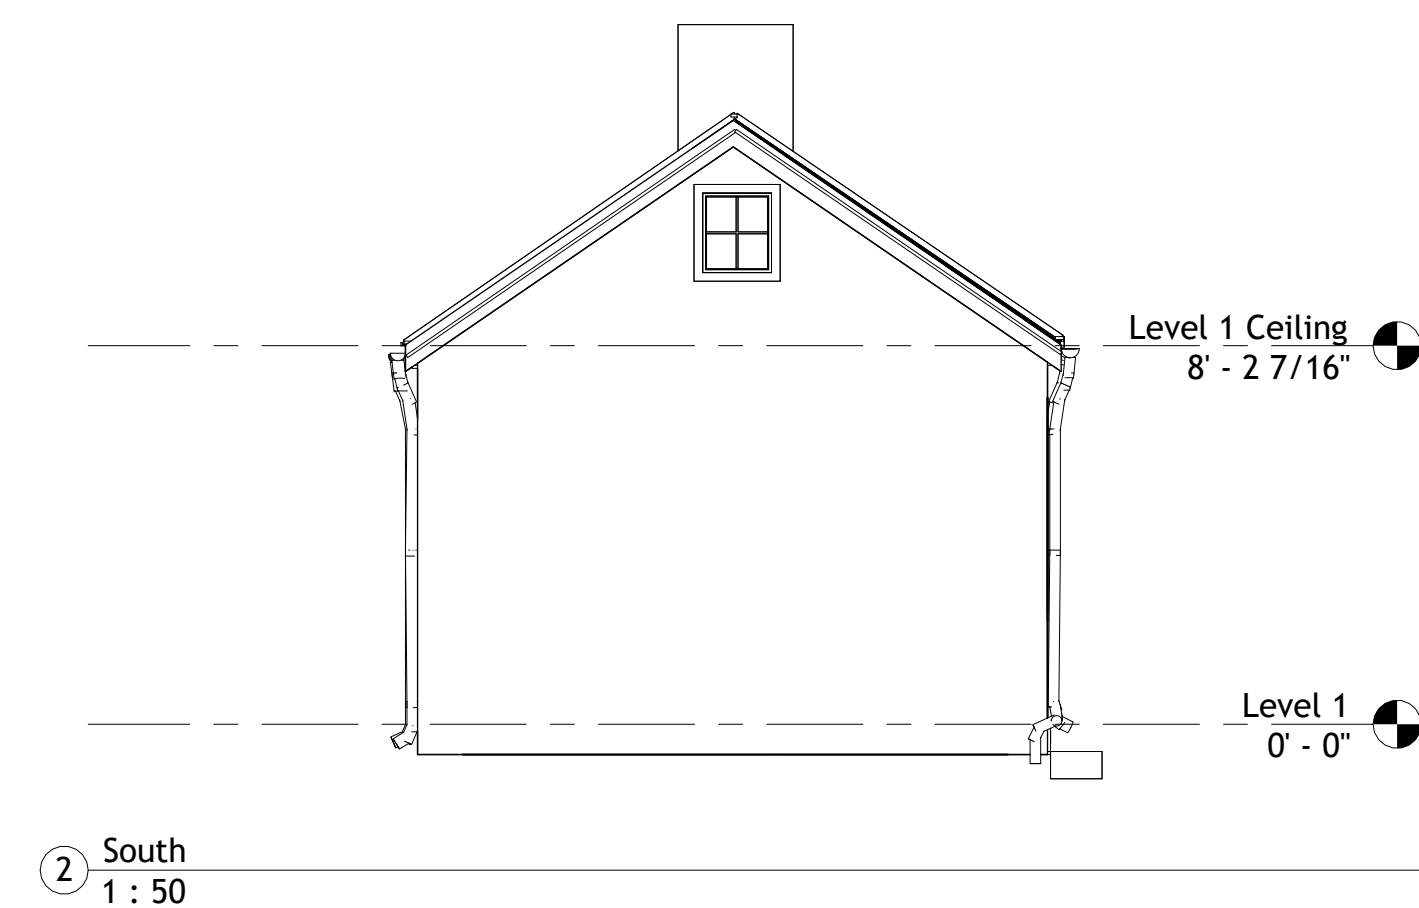
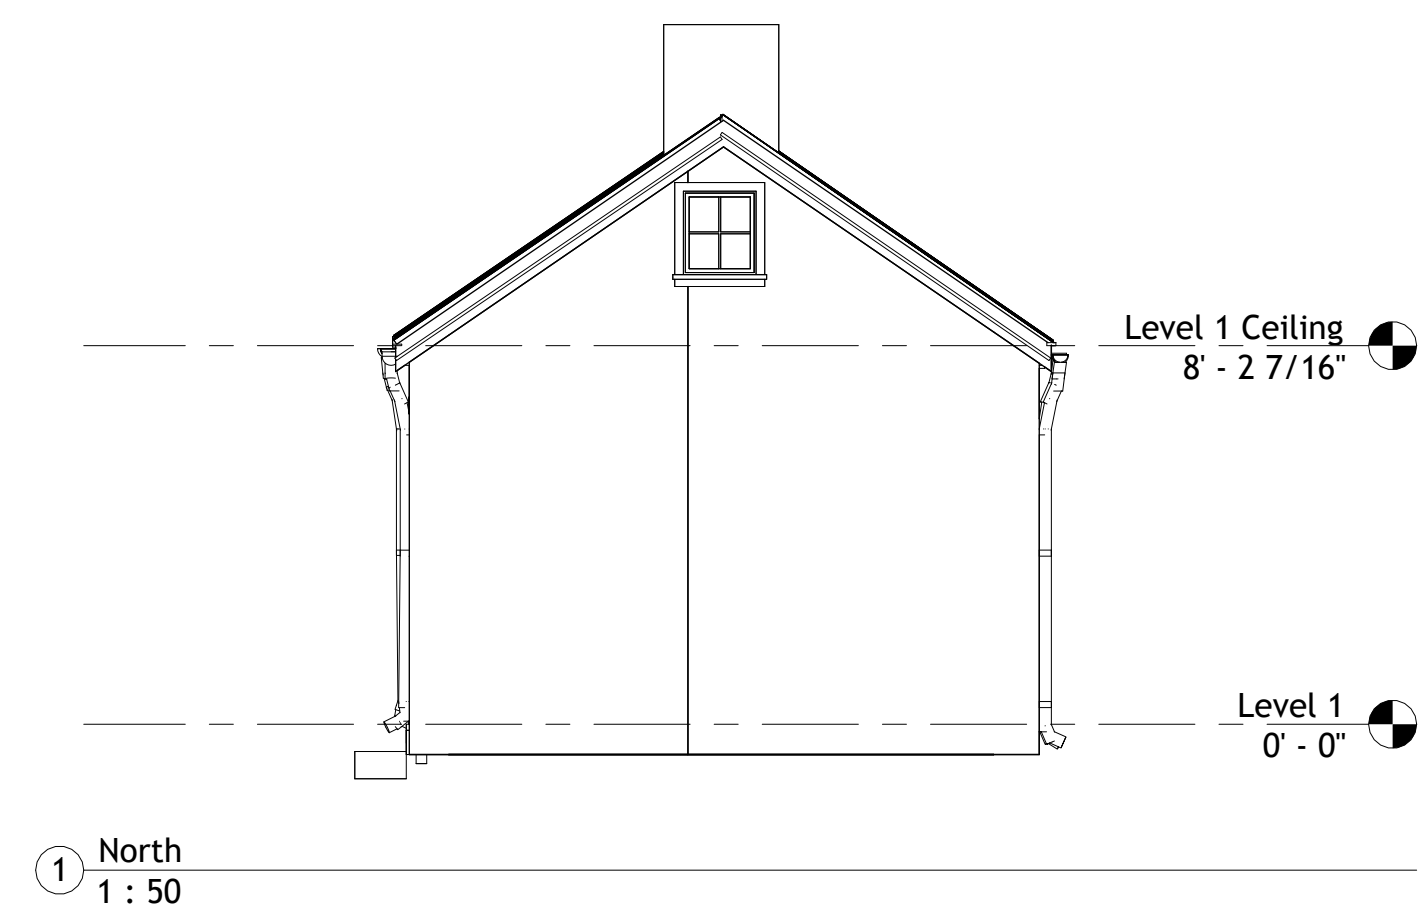
Date	2026-10-02
------	------------

Drawn by	Landex
----------	--------

Checked by	
------------	--

B101

Scale	1 : 50
-------	--------

[illegible]

Cottage (as scanned)
Elevations

Project number	
Date	2026-10-02
Drawn by	Landex
Checked by	
C101	
Scale	1 : 50

